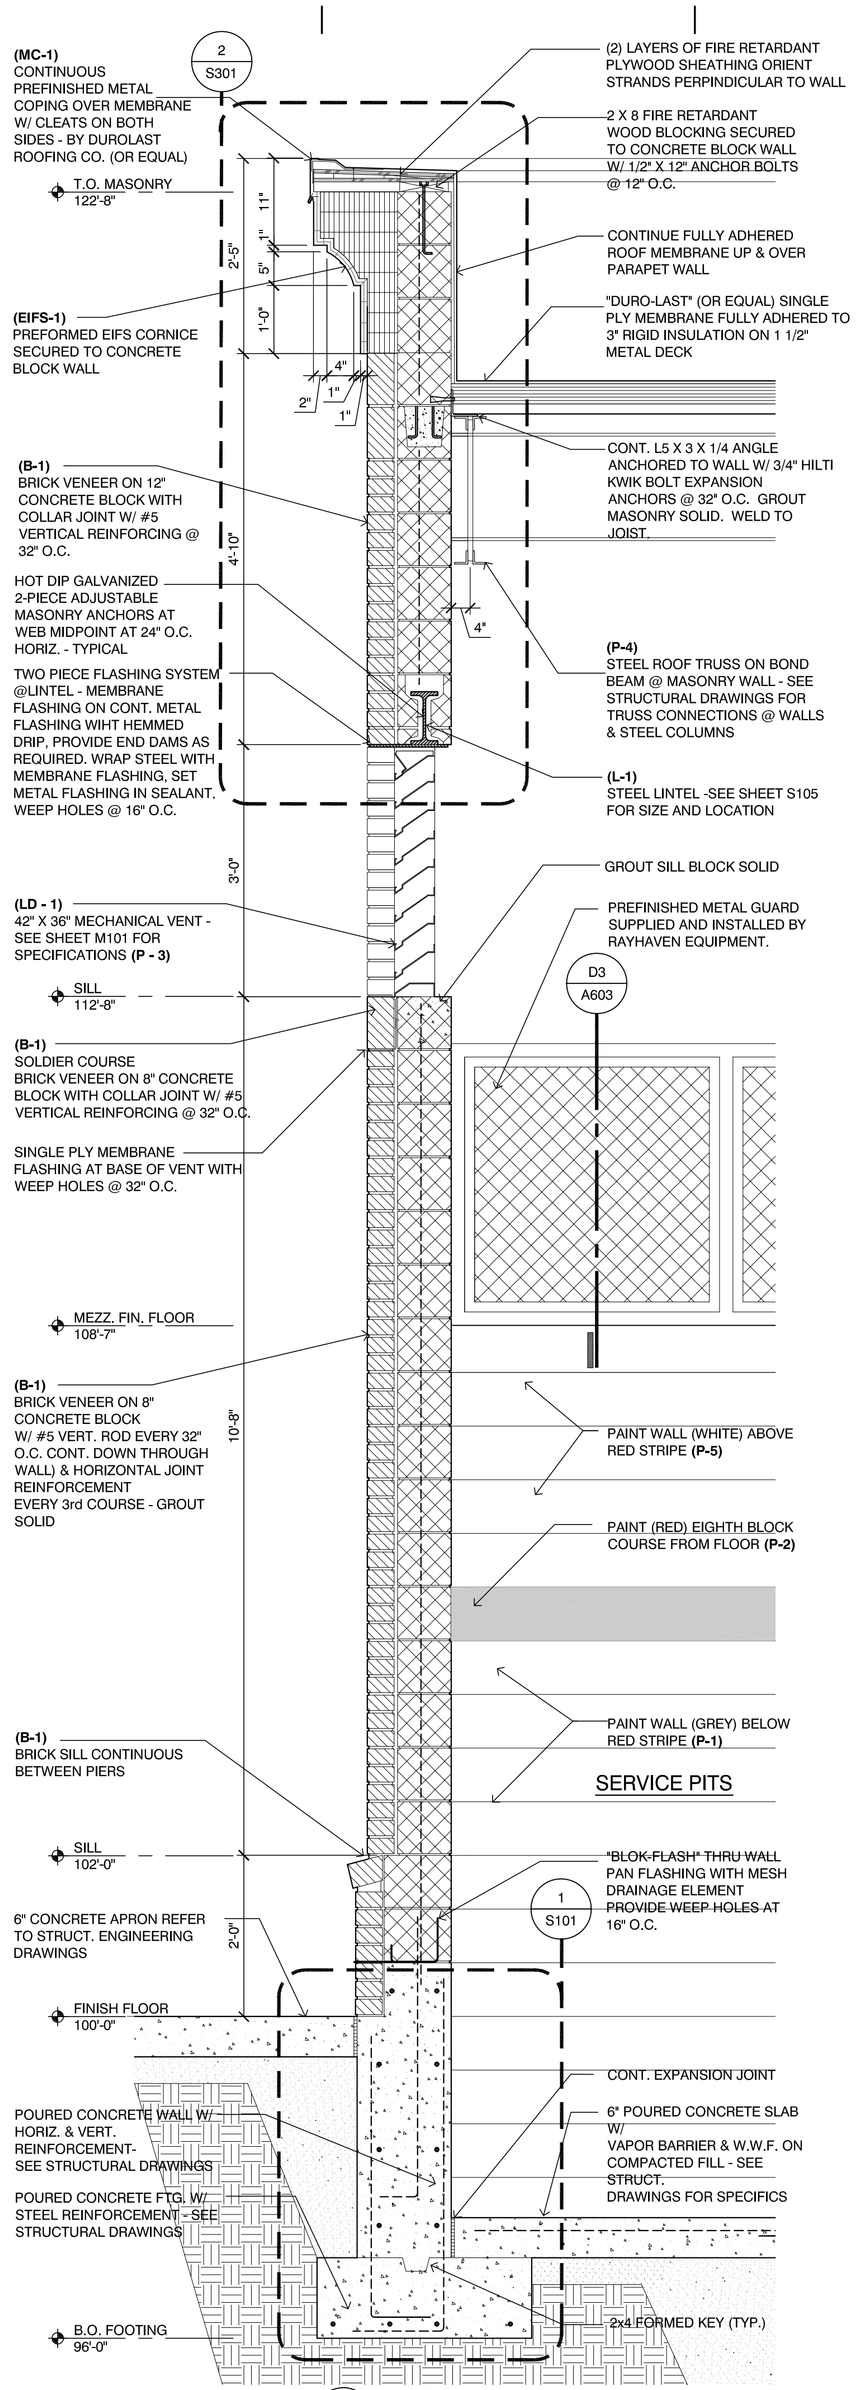

F3 A504 Wall Section
SCALE: 3/4" = 1'-0"

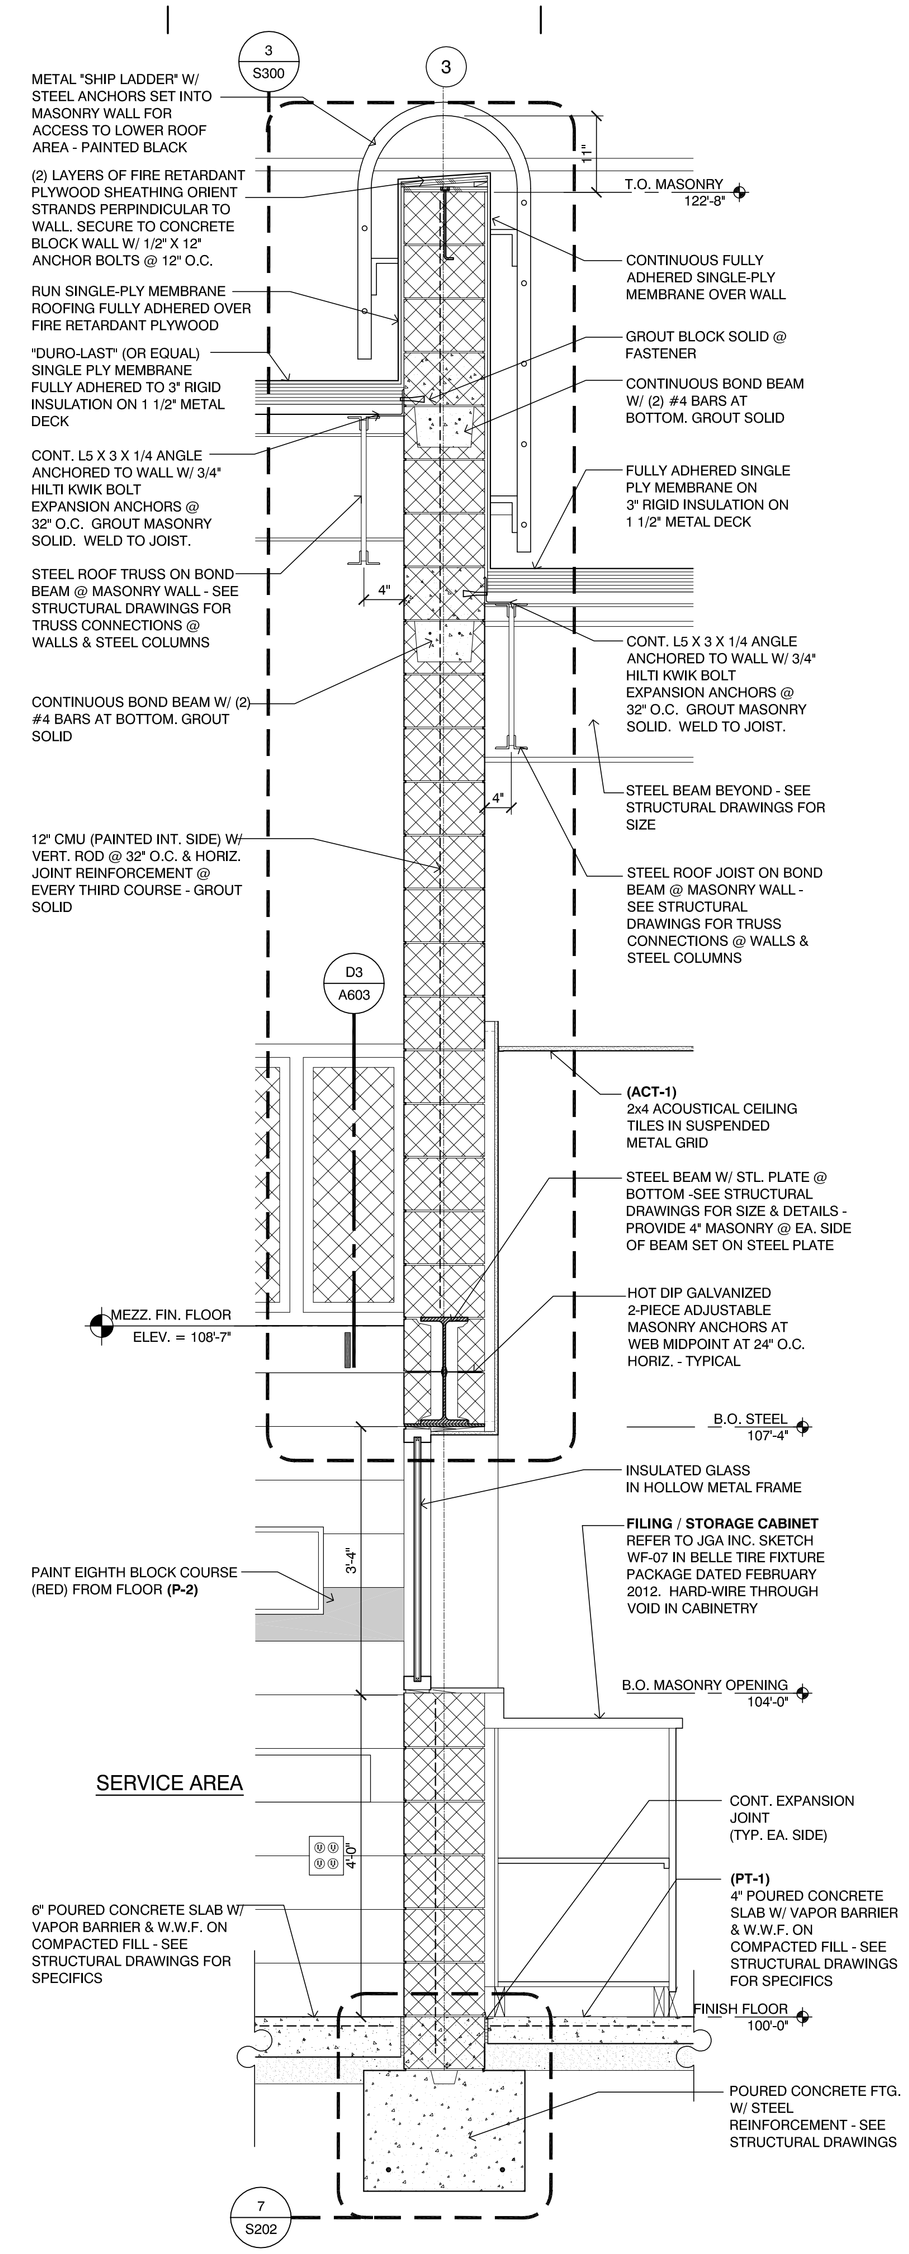

F5 A504 Wall Section
SCALE: 3/4" = 1'-0"

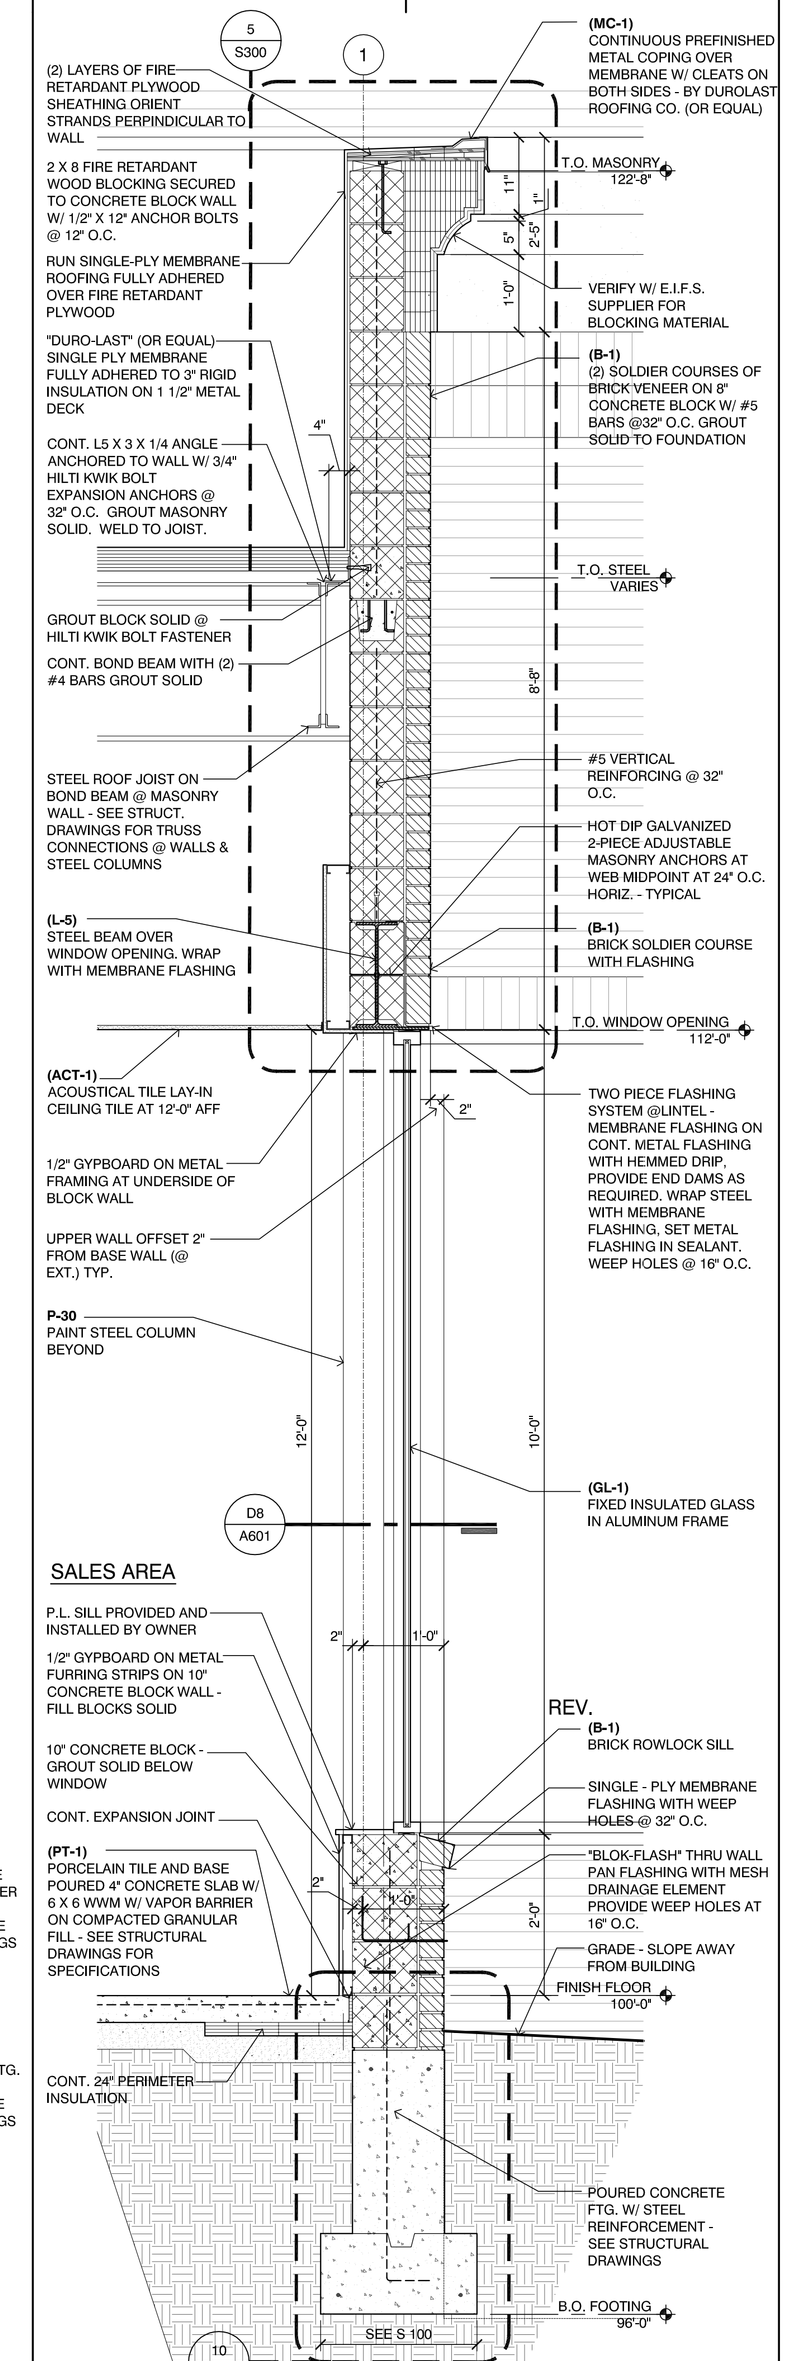

F8 A504 Wall Section
SCALE: 3/4" = 1'-0"

© Copyright 2017, Enright Architects, P.C.

Seal

STATE OF MICHIGAN
CHRISTOPHER V. ENRIGHT
ARCHITECT
No. 35122
LICENSED ARCHITECT

CHRISTOPHER ENRIGHT ARCHITECTS
A PROFESSIONAL CORPORATION

628 E. Parent Avenue
Suite 106
Royal Oak, MI 48067
248.258.6485 (O)
248.330.9395 (C)
cenright@enrightarchitects.com

Consultant

Project

Belle Tire
Northville Twp. MI
Meijer Outlot #54

39931 8 Mile Road
Northville Township, MI 48167

Sheet

Wall Sections

Issued for

Owner Review: February 12, 2016
Site Plan / Special Land Use: February 26, 2016
Final Site Plan: May 25, 2016
REVISED Final Site Plan: July 22, 2016
BIDDING / PERMIT: February 16, 2017

Project Number

15-540

Sheet Number

A 504