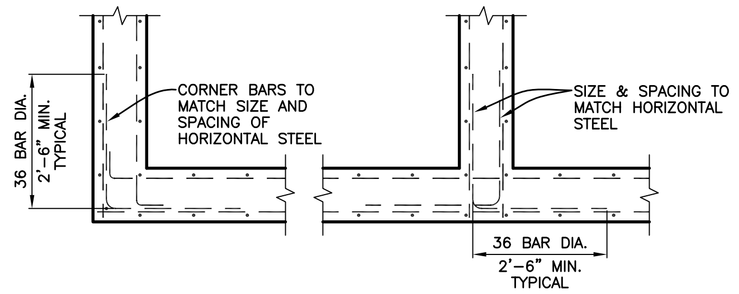

6 S101 TYPICAL WALL REINFORCING DETAILS
SCALE : 1/2" = 1'-0"

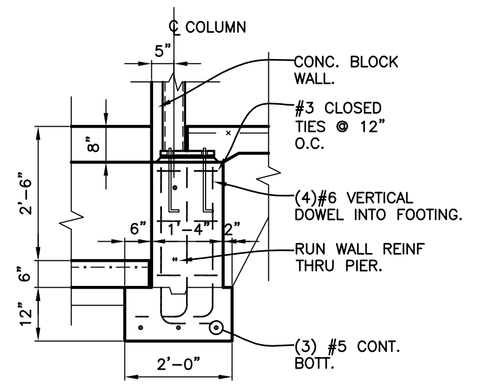

5 S101 SECT @ SERVICE PIT PIER
SCALE : 1/2" = 1'-0"

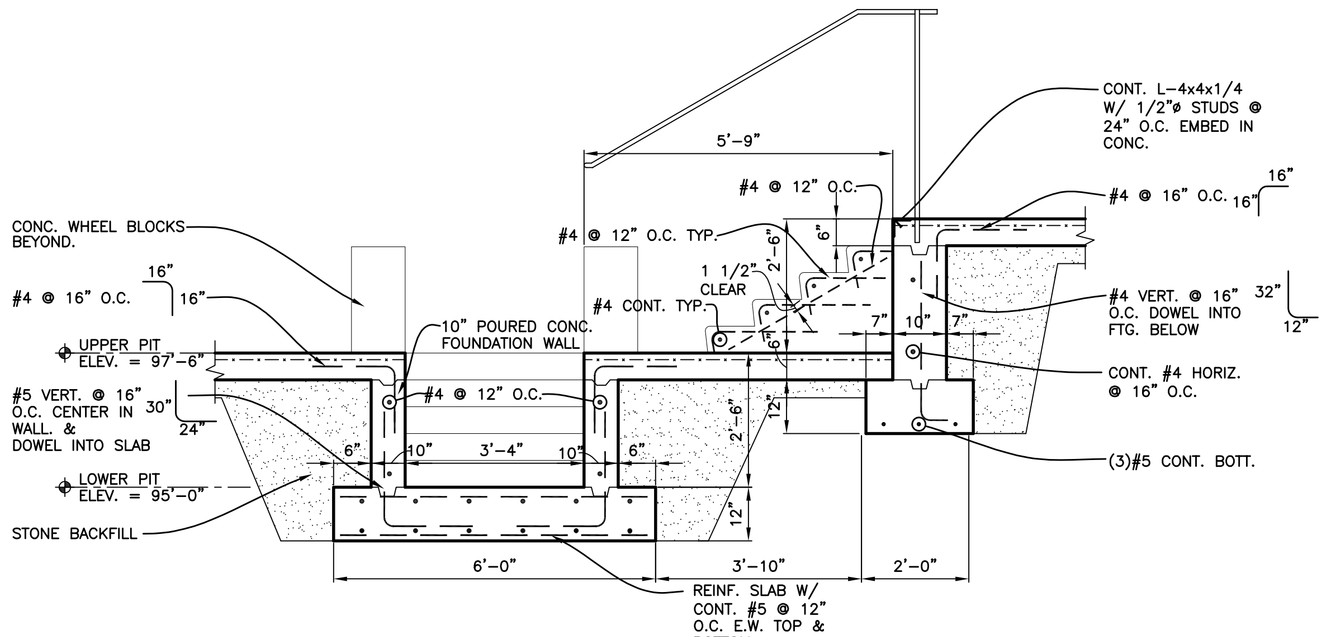

4 S101 SECTION @ ALIGNMENT PIT
SCALE : 1/2" = 1'-0"

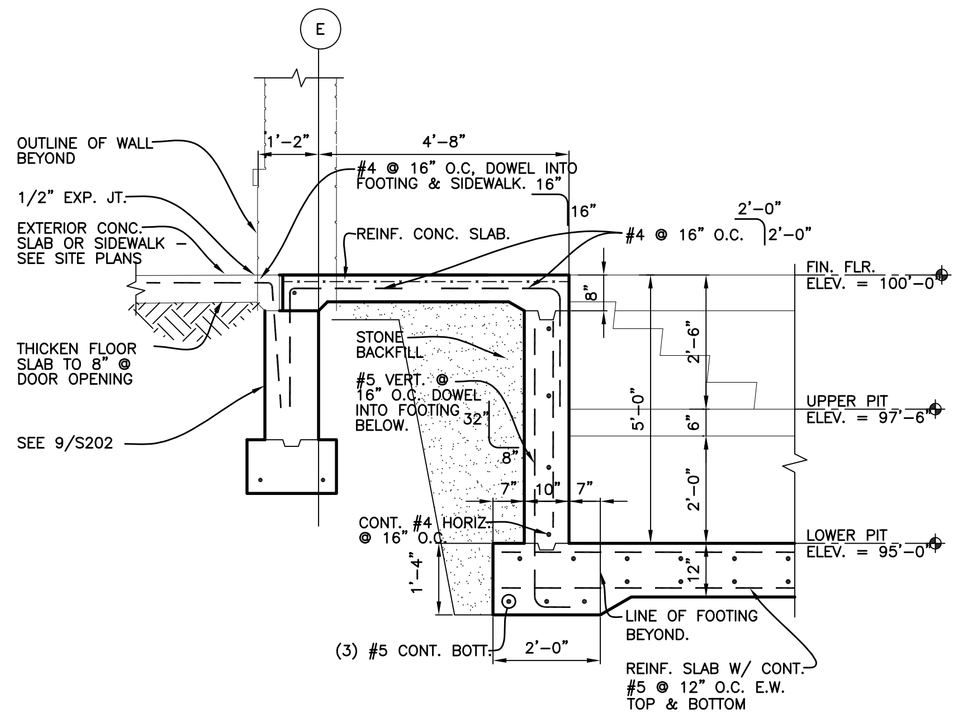

3 S101 SECTION @ ALIGNMENT PIT
SCALE : 1/2" = 1'-0"

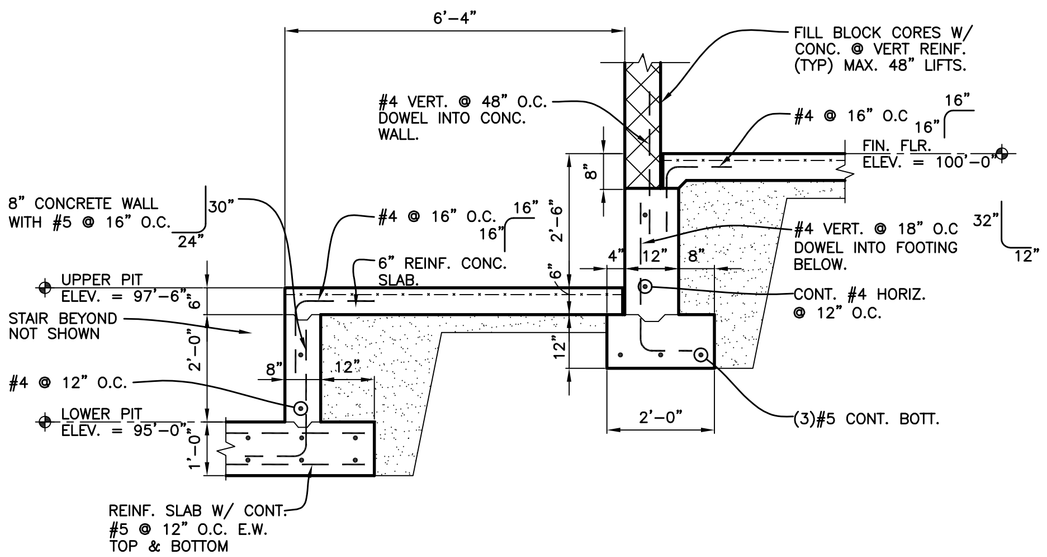

2 S101 SECTION @ ALIGNMENT PIT
SCALE : 1/2" = 1'-0"

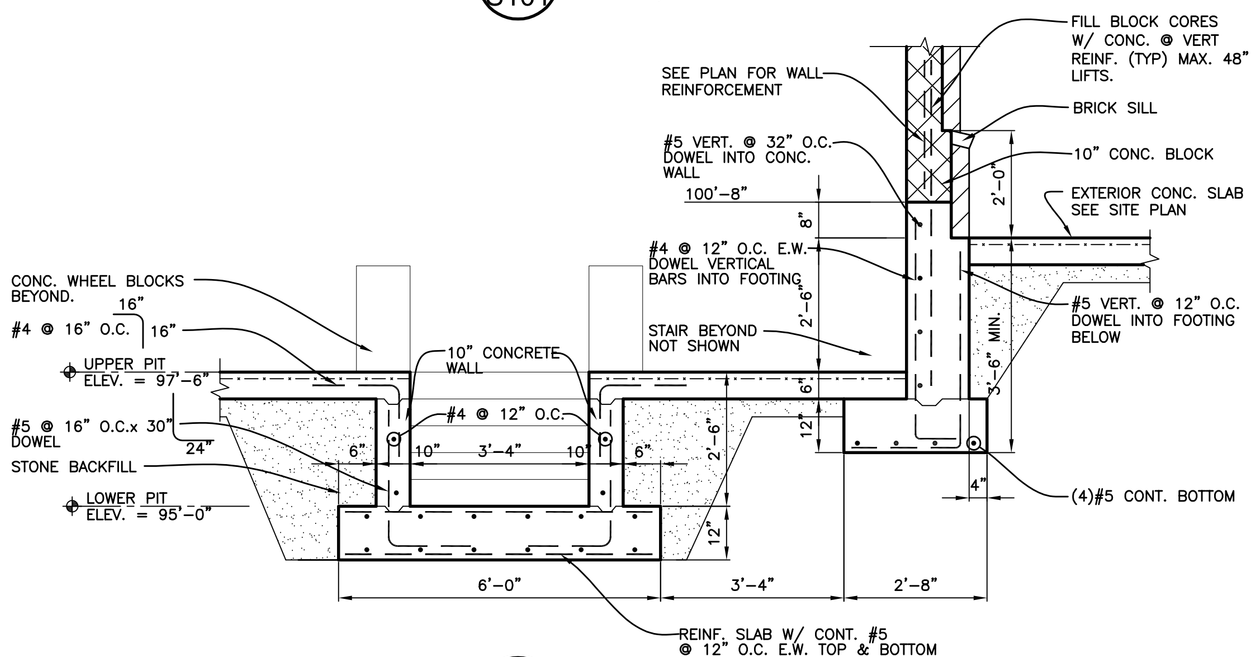

1 S101 SECTION @ ALIGNMENT PIT
SCALE : 1/2" = 1'-0"

© Copyright 2017, Enright Architects, P.C.

Seal

CHRISTOPHER ENRIGHT ARCHITECTS
A PROFESSIONAL CORPORATION
628 E. Parent Avenue
Suite 106
Royal Oak, MI 48067
248.258.6485 (O)
248.330.9395 (C)
cenright@enrightarchitects.com

Consultant

Shymanski & Associates, L.L.C.
STRUCTURAL ENGINEERS
33426 Five Mile Rd
Livonia, Michigan 48154
ph. 734.855.4810 fx. 734.855.4809
email@sastructuralengineers.com

Project

Belle Tire
Northville Twp. MI
Meijer Outlot #54

39931 8 Mile Road
Northville Township, MI 48167

Sheet

Foundation Details

Issued for

Owner Review: February 12, 2016
Site Plan / Special Land Use: February 26, 2016
Final Site Plan: May 25, 2016
REVISED Final Site Plan: July 22, 2016
BIDDING / PERMIT: February 16, 2017

Project Number

15-540

Sheet Number

S101