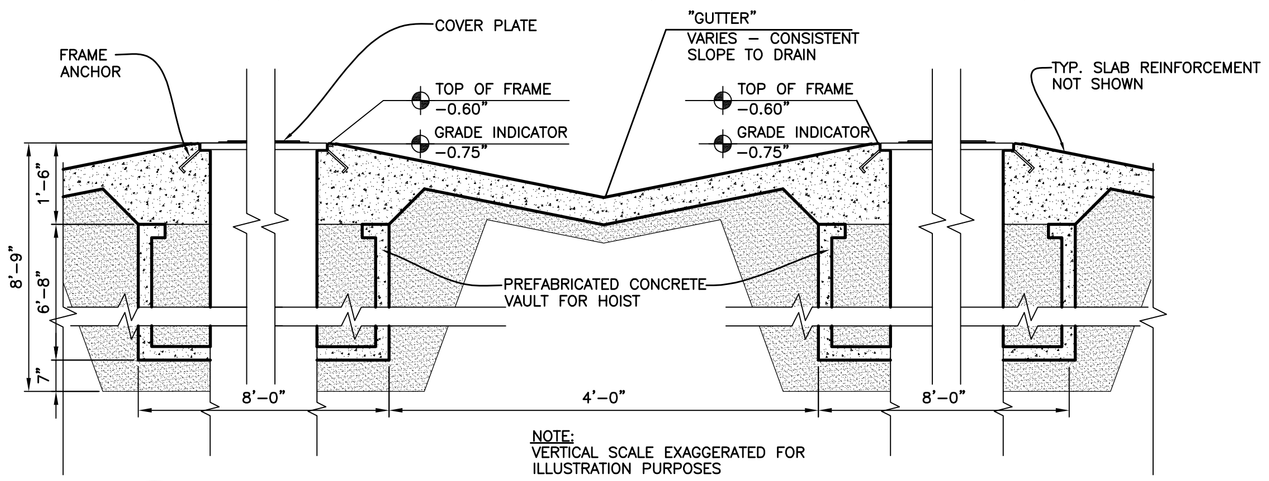

6 S103 SECTION @ FLOOR SLOPE
SCALE : NONE

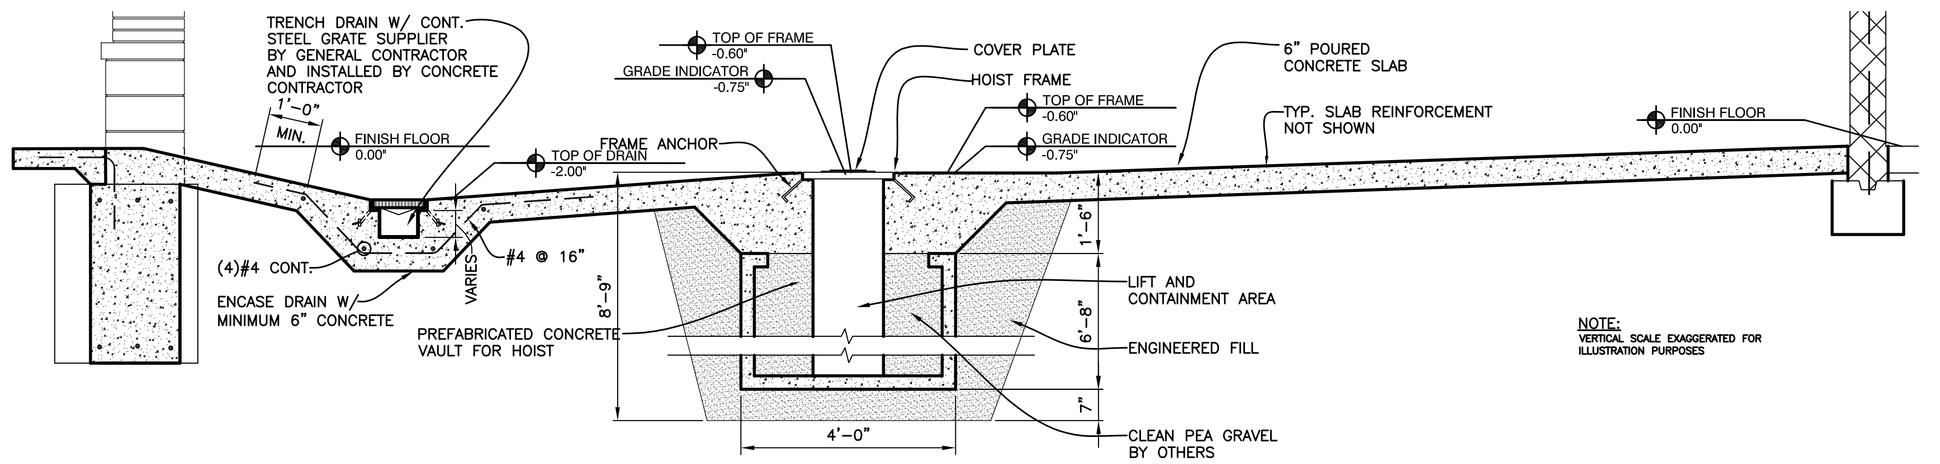

5 S103 SECTION @ FLOOR SLOPE
SCALE : NONE

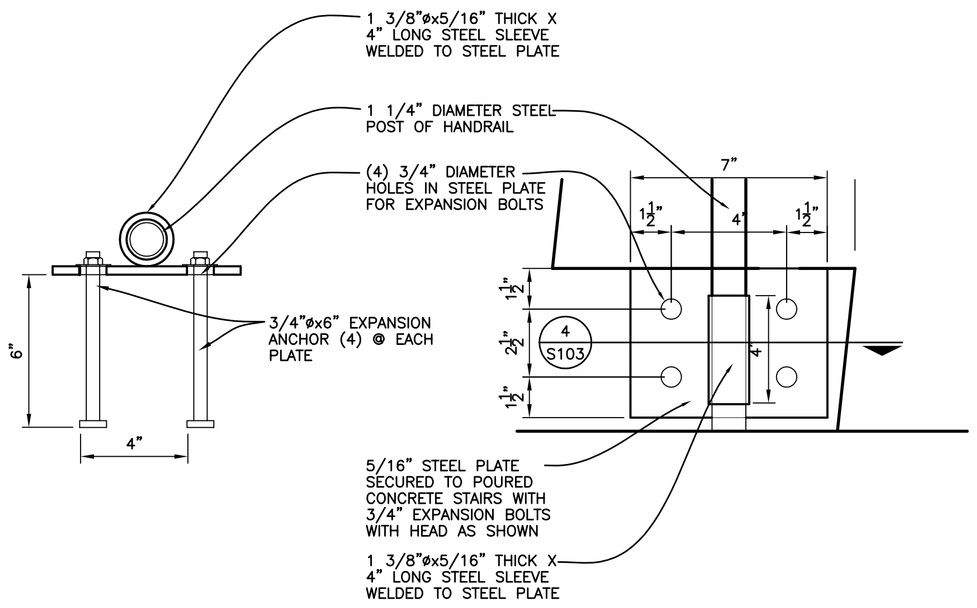

4 S103 HANDRAIL CONNECTION PLATE ELEVATION
SCALE : 1/2" = 1'–0"

3 S103 HANDRAIL CONNECTION PLATE ELEVATION
SCALE : 1/2" = 1'–0"

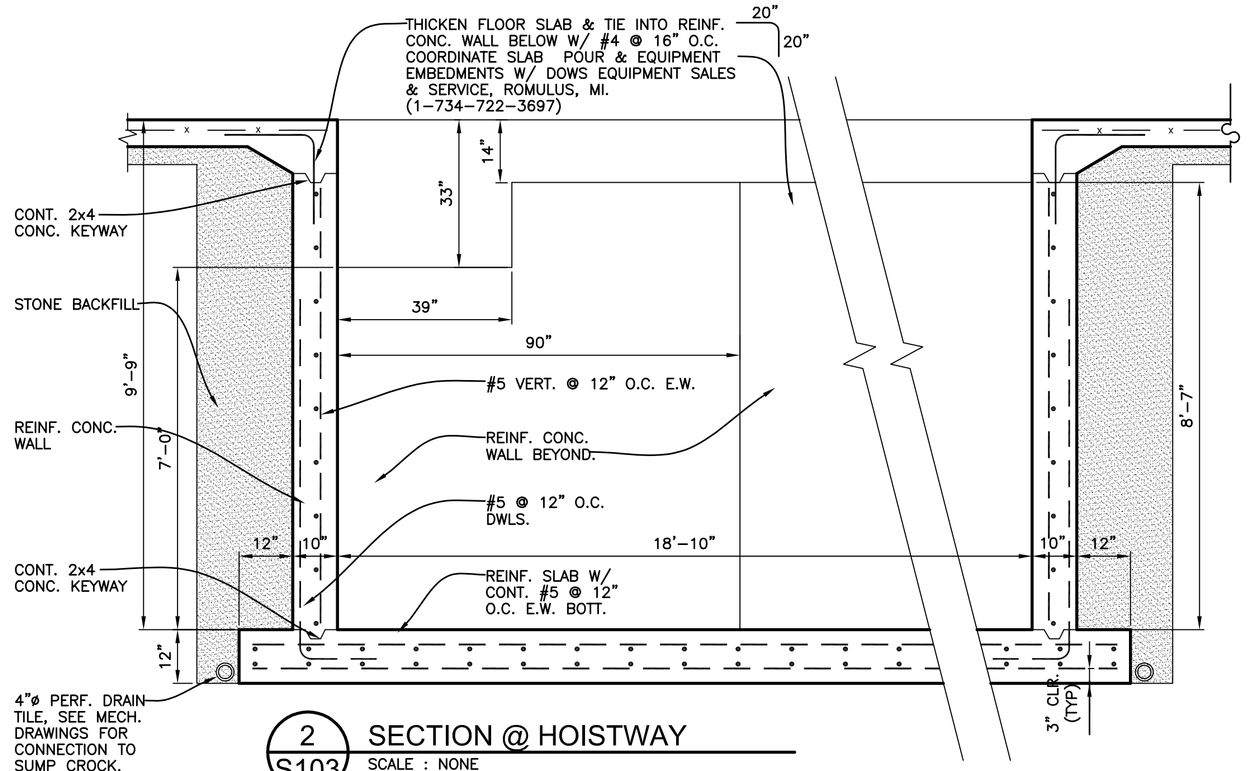

2 S103 SECTION @ HOISTWAY
SCALE : NONE

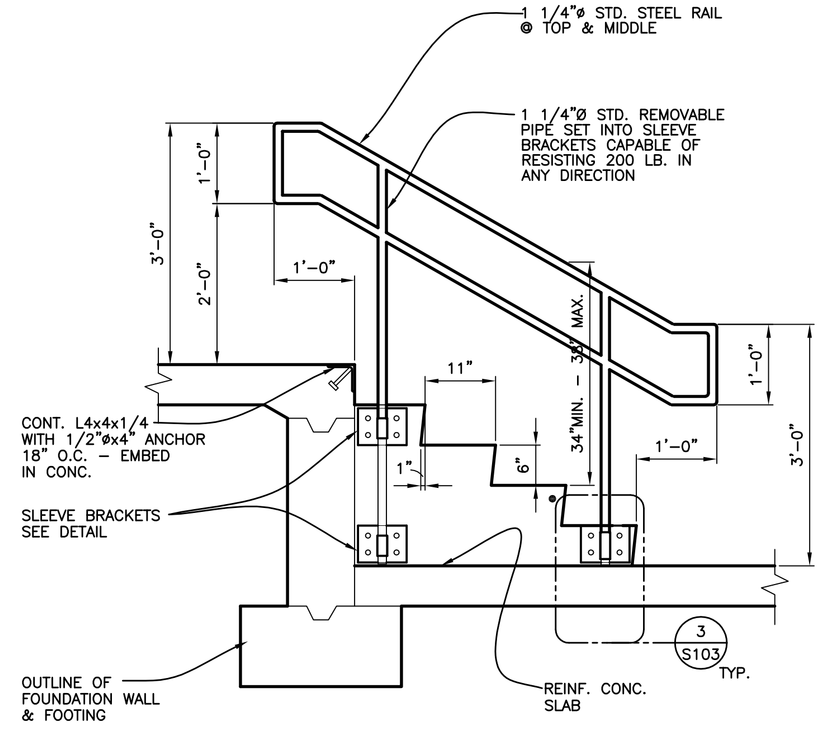

1 S103 RAIL & STAIR DETAIL
SCALE : NONE

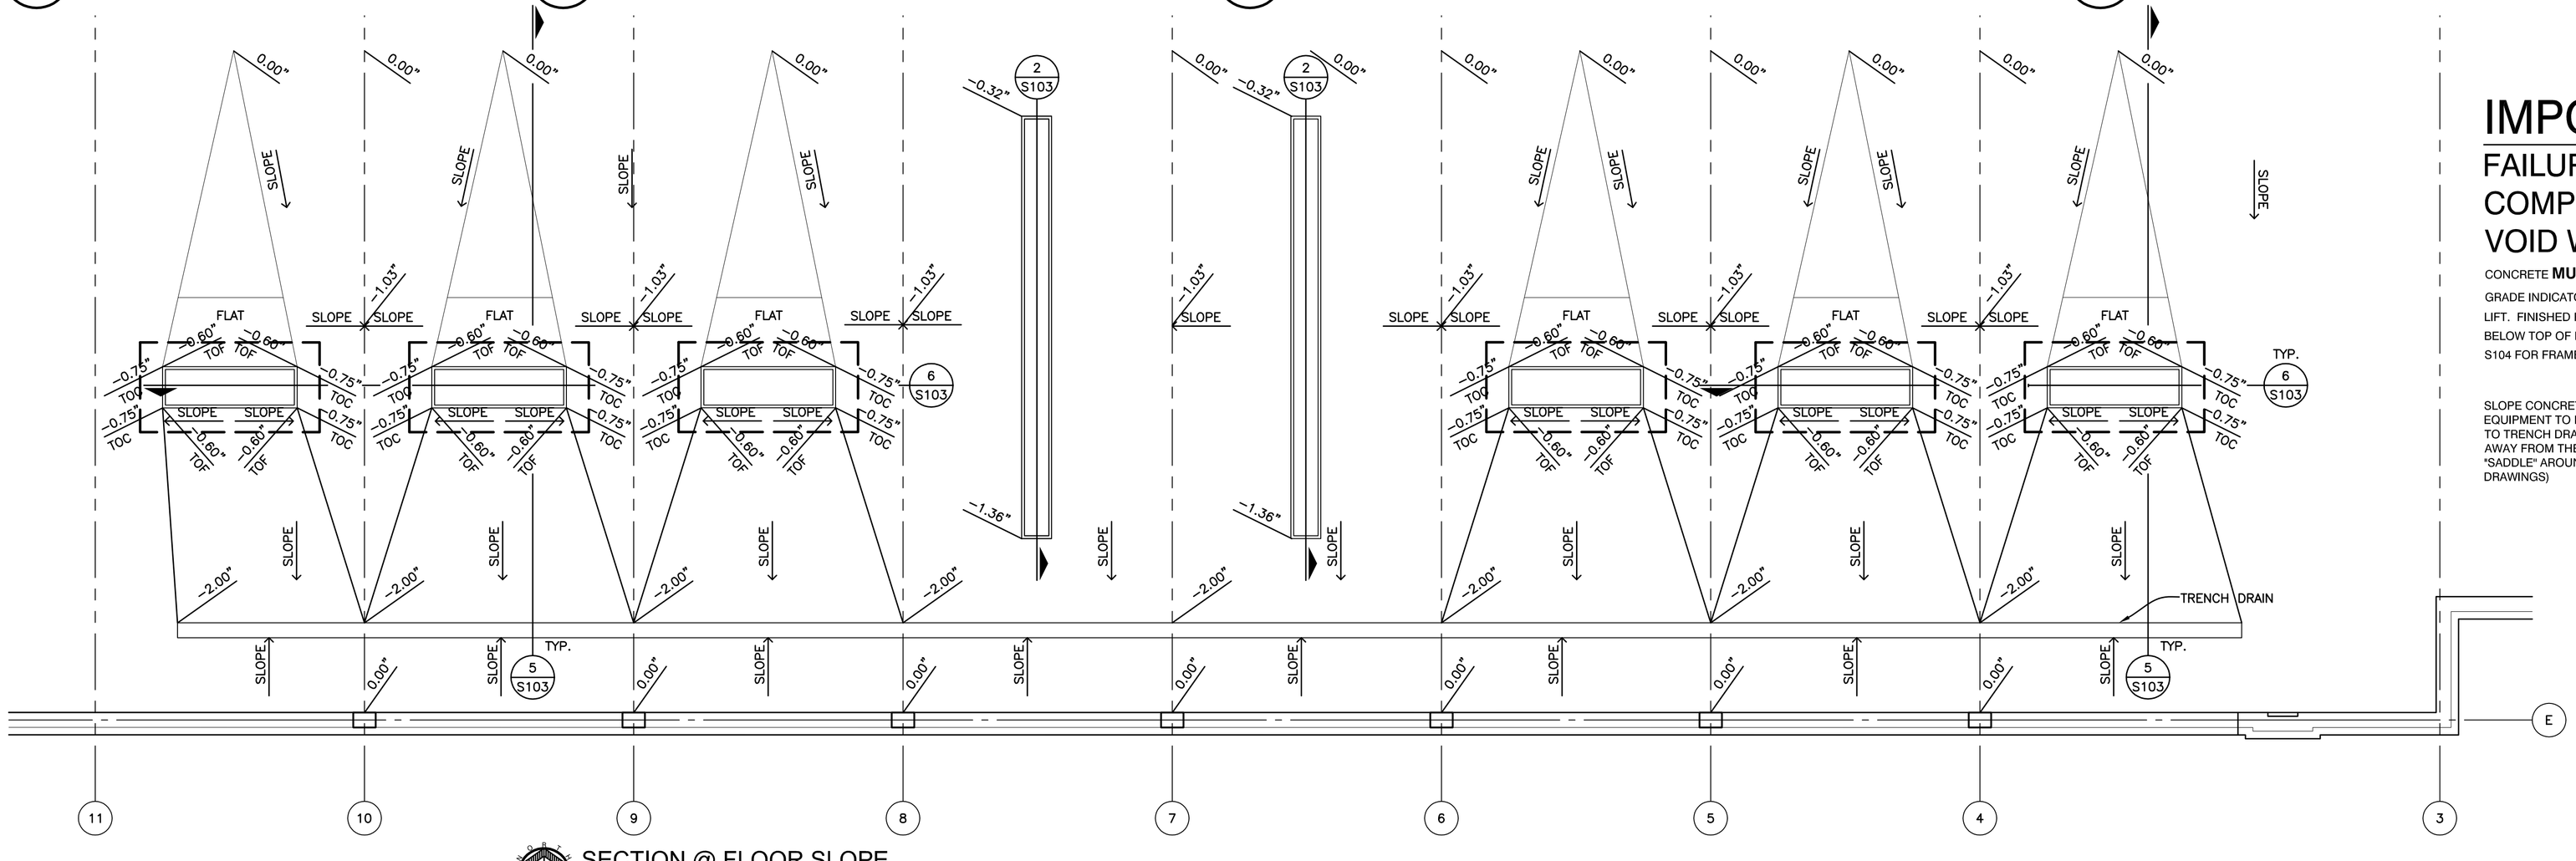

SECTION @ FLOOR SLOPE
SCALE : 1/4" = 1'–0"

IMPORTANT

FAILURE TO COMPLY WILL VOID WARRANTY

CONCRETE **MUST BE** FINISHED TO EDGE OF GRADE INDICATOR, **NOT** THE TOP OF THE LIFT. FINISHED FLOOR LEVEL MUST BE 1/4" BELOW TOP OF LIFT ON ALL SIDES. SEE SHEET S104 FOR FRAME / GRADE INDICATOR DETAILS

SLOPE CONCRETE FLOOR AROUND LIFT EQUIPMENT TO PROVIDE POSITIVE DRAINAGE TO TRENCH DRAIN WHILE KEEPING WATER AWAY FROM THE LIFT EQUIPMENT (CREATE "SADDLE" AROUND EQUIPMENT AS SHOWN ON DRAWINGS)

© Copyright 2017, Enright Architects, P.C.

Seal

CHRISTOPHER ENRIGHT ARCHITECTS
A PROFESSIONAL CORPORATION
628 E. Parent Avenue
Suite 106
Royal Oak, MI 48067
248.258.6485 (O)
248.330.9395 (C)
cenright@enrightarchitects.com

Consultant

Shymanski & Associates, L.L.C.
STRUCTURAL ENGINEERS
33426 Five Mile Rd
Livonia, Michigan 48154
ph. 734.855.4810 fx. 734.855.4809
email@sastructuralengineers.com

Project

Belle Tire
Northville Twp. MI
Meijer Outlot #54

39931 8 Mile Road
Northville Township, MI 48167

Sheet

Foundation Details

Issued for

Owner Review: February 12, 2016
Site Plan / Special Land Use: February 26, 2016
Final Site Plan: May 25, 2016
REVISED Final Site Plan: July 22, 2016
BIDDING / PERMIT: February 16, 2017

Project Number

15-540

Sheet Number

S103